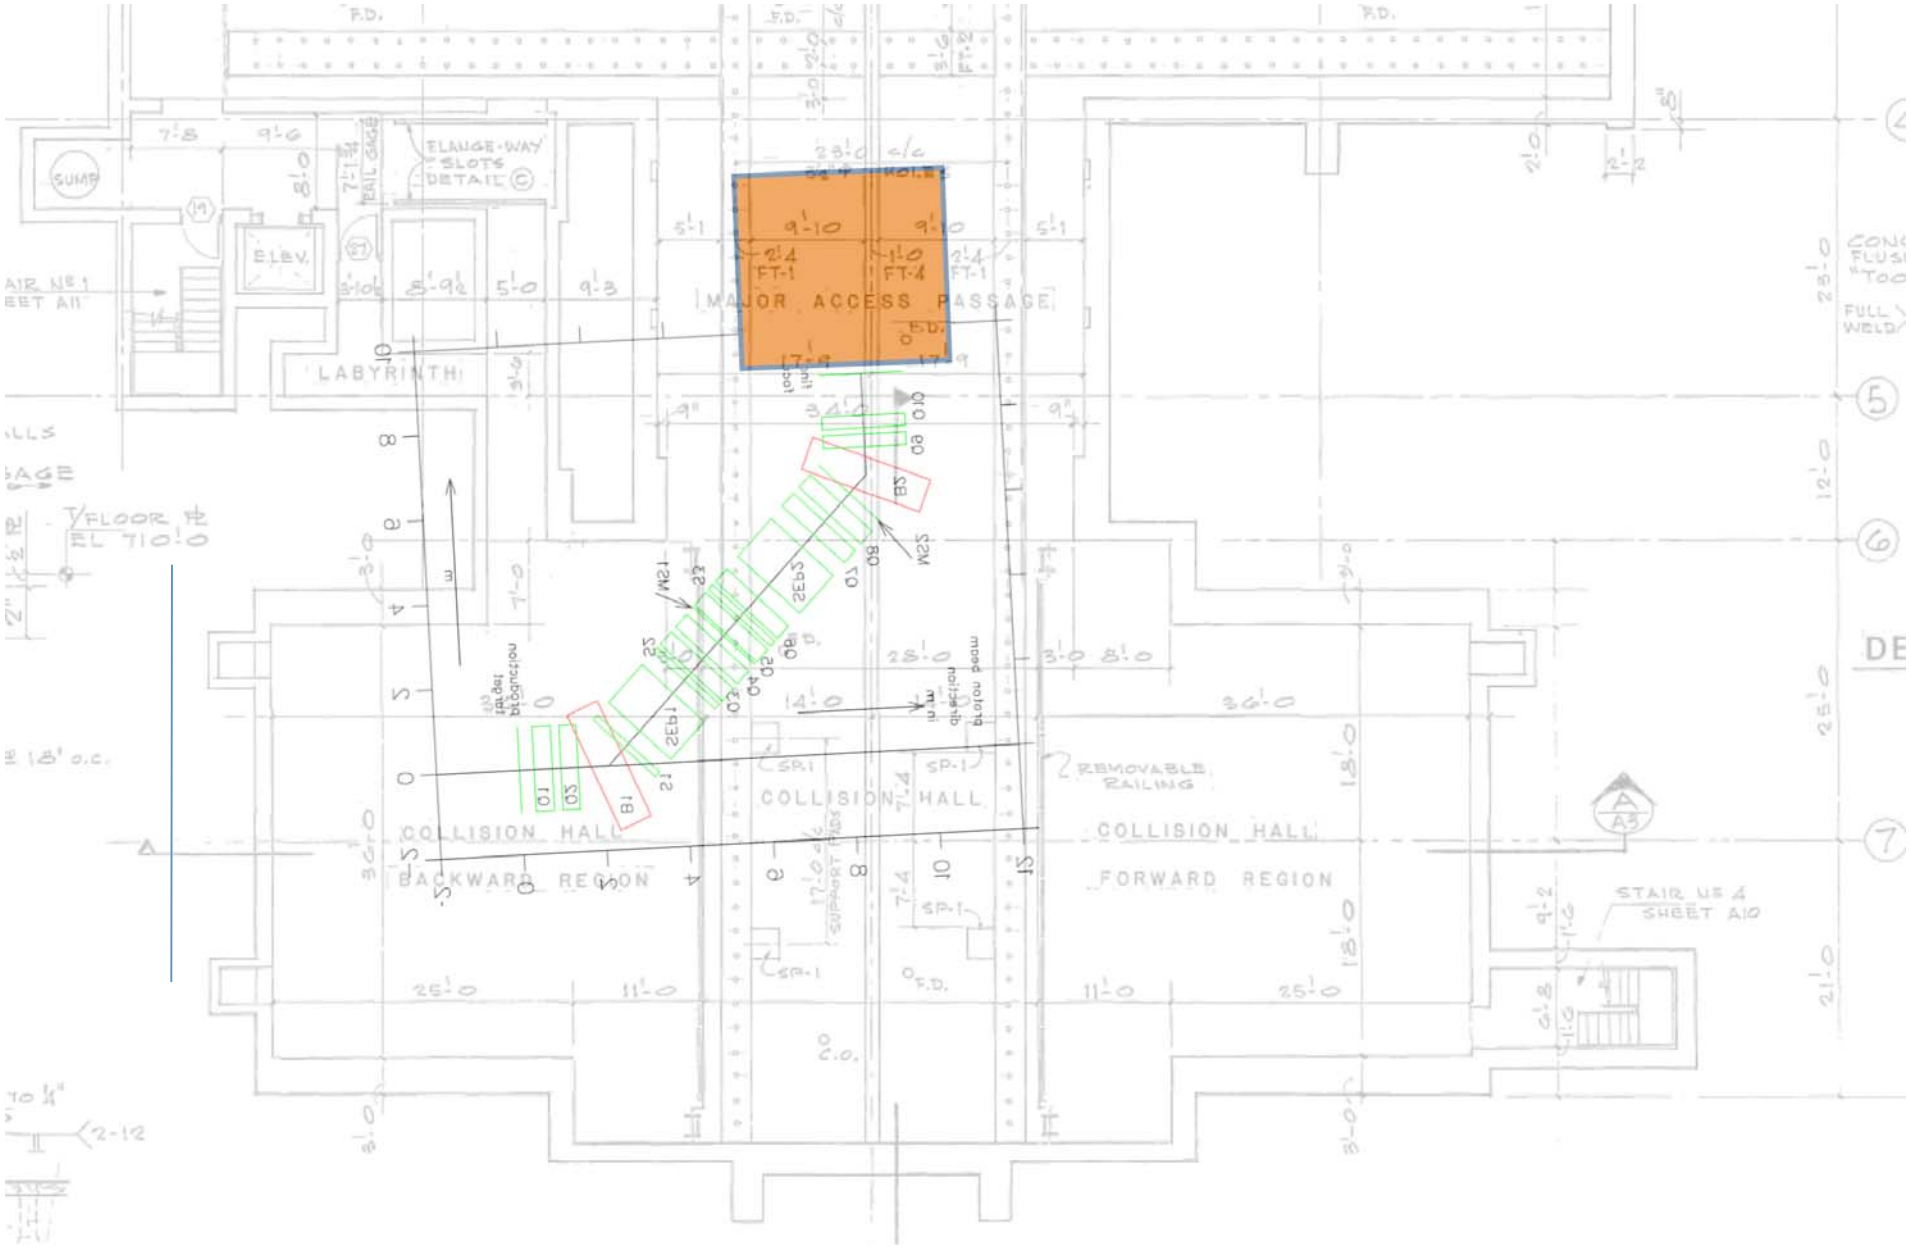

MAJOR ACCESS PASSAGE
LABYRINTH
COLLISION HALL
BACKWARD REGION
COLLISION HALL
FORWARD REGION
REMOVABLE RAILING
ELANGE-WAY SLOTS DETAIL
SUMP
ELEV.
T/FLOOR PL EL 710'-0
STAIR No 4 SHEET A10