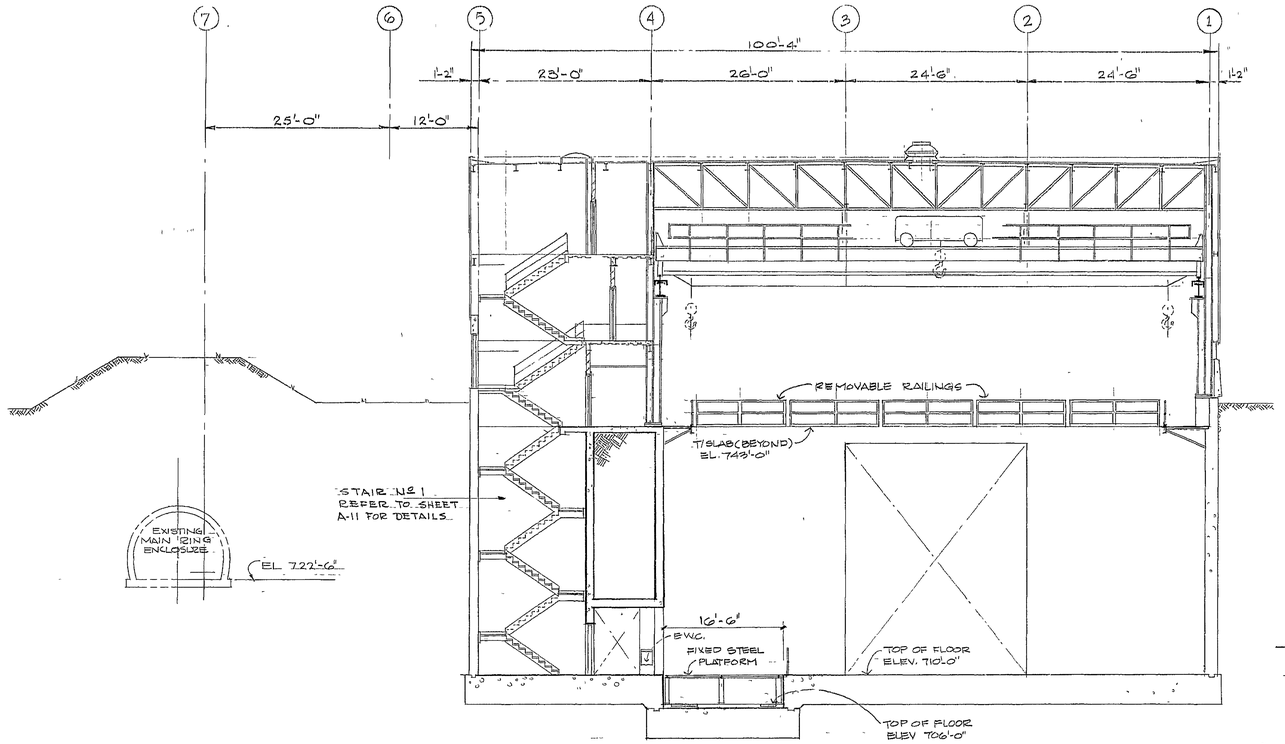

SECTION A / A-1

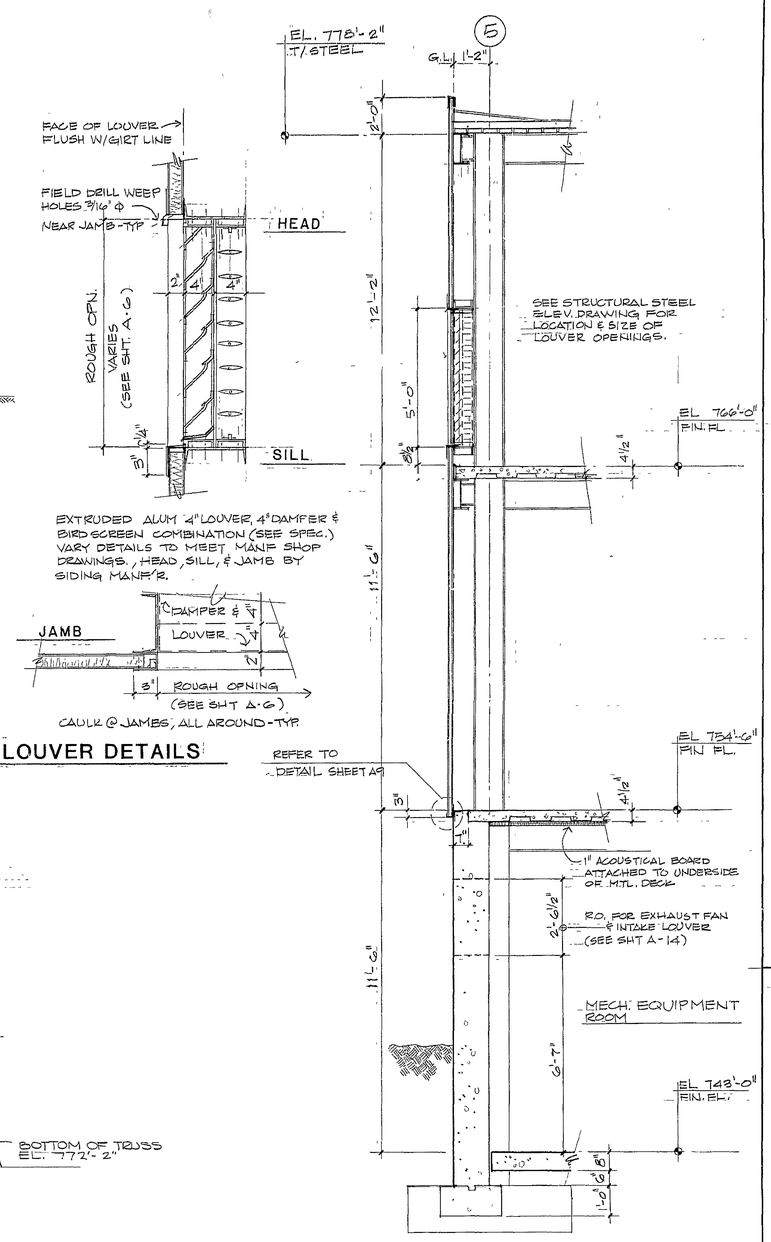

SECTION G / A1 1/2"=1'-0"

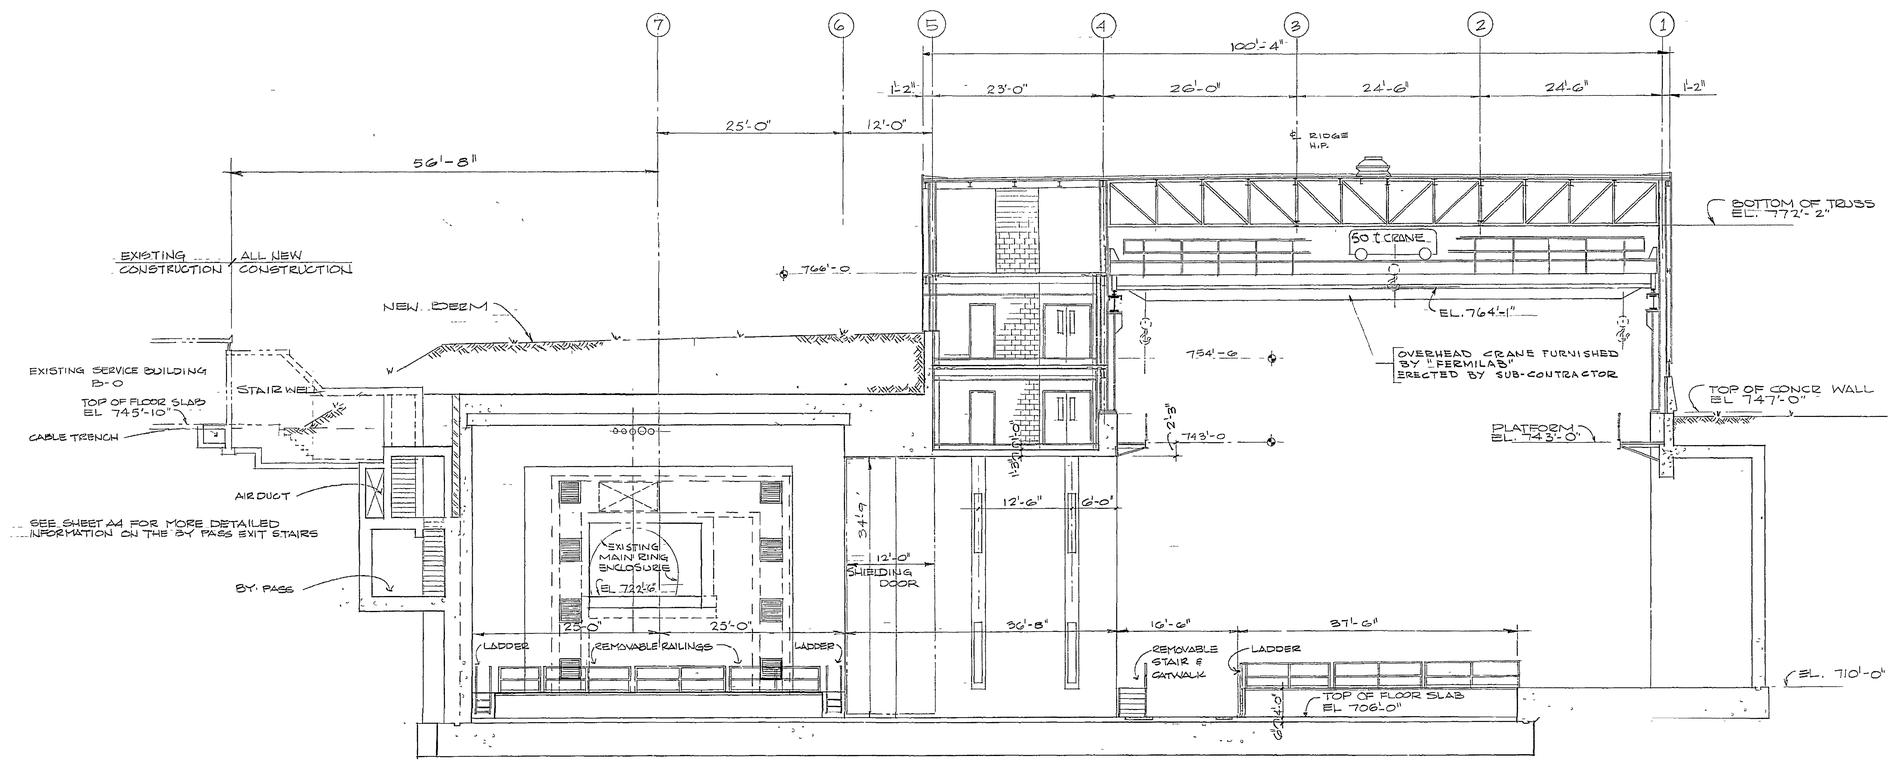

SECTION B / A-1

REV NO	DATE	DESCRIPTIONS
		REVISIONS
DESIGNED	W. W. NESTANDER	5/3/82
DRAWN	J.T. HACKEMER	5/3/82
CHECKED	E. L. Gillogly	5/3/82
APPROVED	Wayne W. Nestander	5/3/82
SUBMITTED	John Peoples Jr	5/3/82

1/8" 1'-0" Scale — 4 0 4 8 12 16 20 Feet

FERMI NATIONAL ACCELERATOR LABORATORY
UNITED STATES DEPARTMENT OF ENERGY

B-0 EXPERIMENTAL AREA

CROSS SECTIONS

DRAWING NO 6-1-37 A-8 REV.

3 MAY 1982