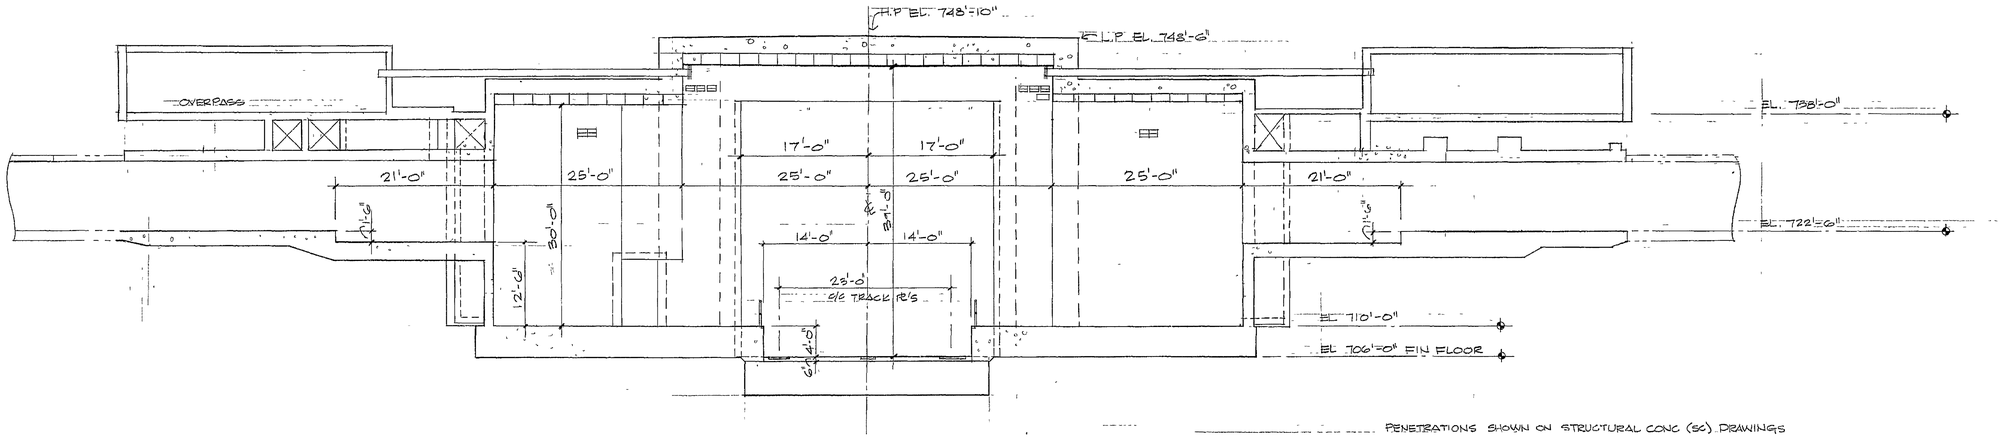

SECTION A/A2 LOOKING NORTH

SCALE: 1/8" = 1'-0

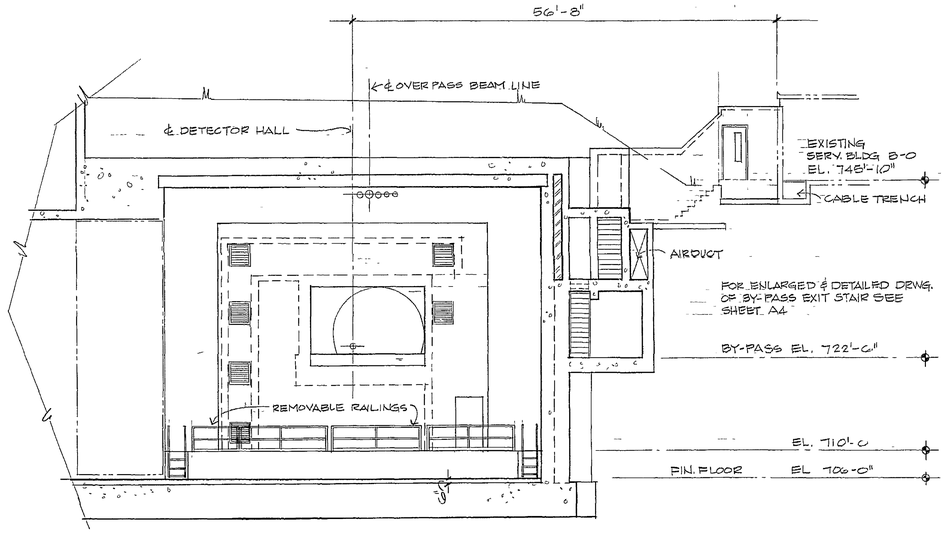

SECTION B/A2 LOOKING EAST

REV NO	DATE	DESCRIPTIONS
	6/14/82	POSTED AMENDMENT NO. 2

REVISIONS

DESIGNED	W W NESTANDER	5/3/82
DRAWN	J.T. HACKEMER	5/3/82
CHECKED	E L Major	5/3/82
APPROVED	Wayne W. Nestander	5/3/82
SUBMITTED	John Peoples	5/3/82

SCALES

1/8" = 1'-0" Scale — 4 0 4 8 12 16 20 Feet

FERMI NATIONAL ACCELERATOR LABORATORY

UNITED STATES DEPARTMENT OF ENERGY

B-0 EXPERIMENTAL AREA

TRANSVERSE SECTION
COLLISION HALL

DRAWING NO. 6-1-37 A-3 REV

14 JUNE 1982