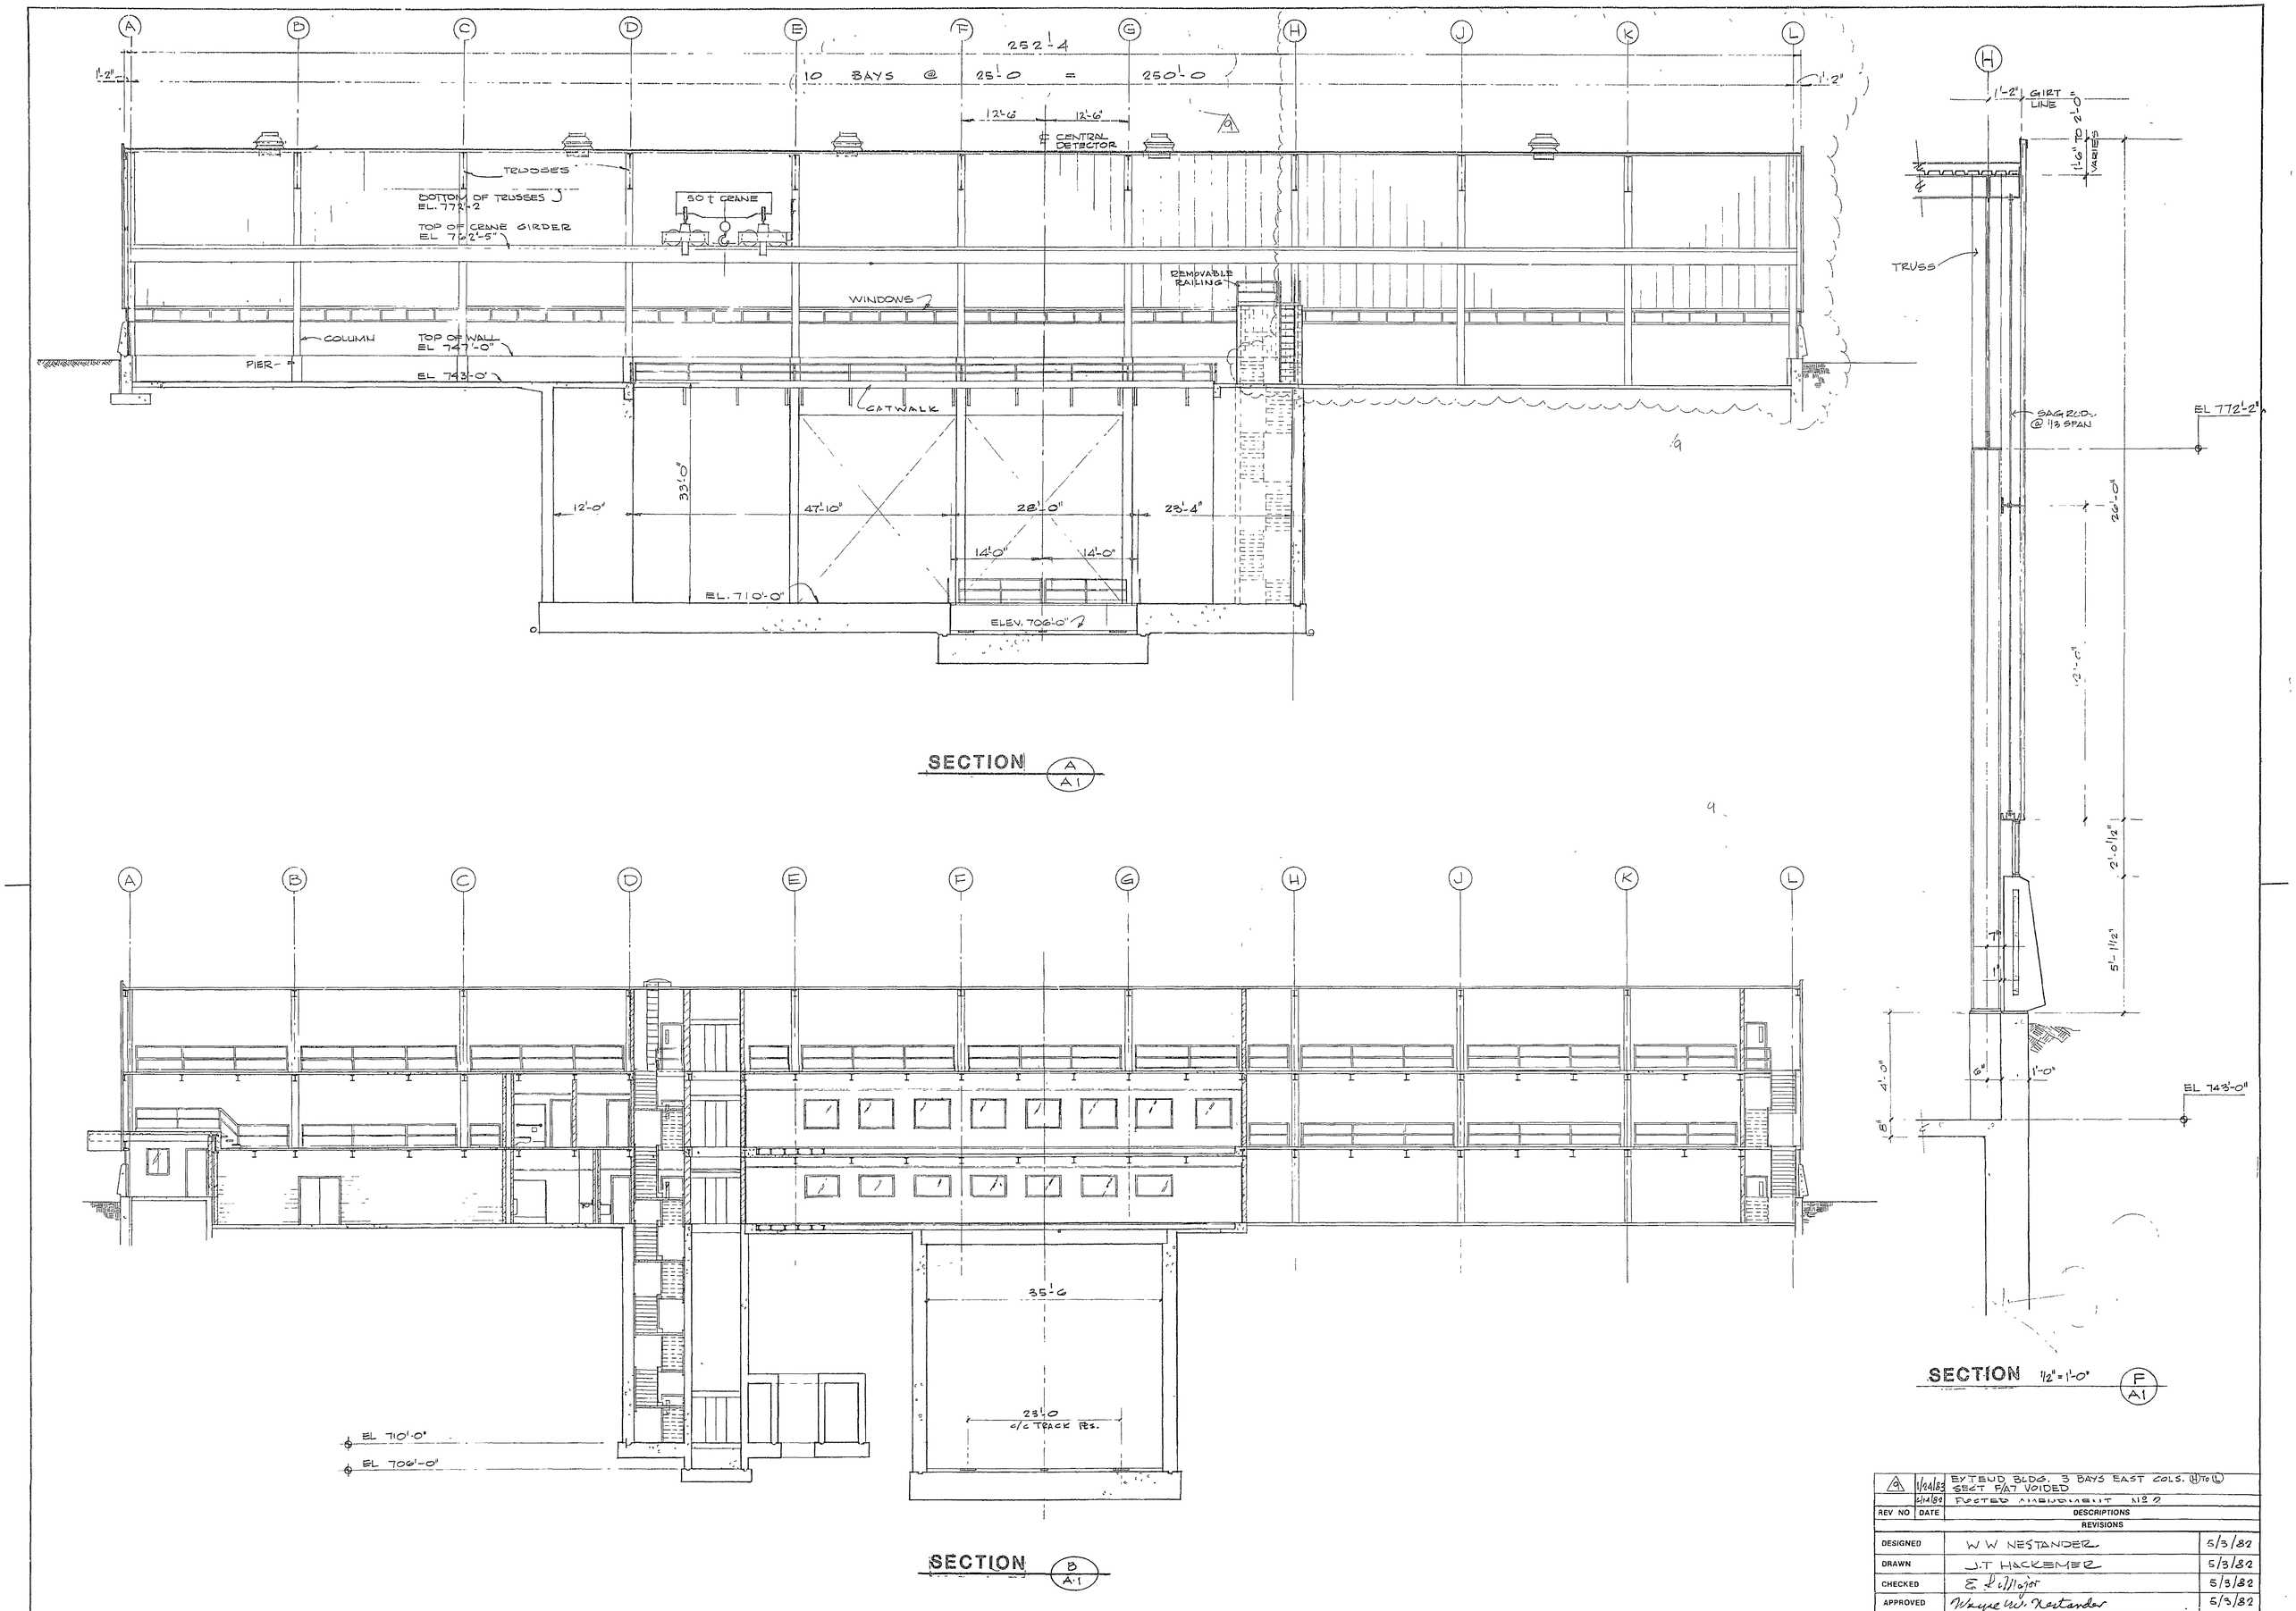

REV NO	DATE	DESCRIPTIONS
9	1/24/83	EXTEND BLDG. 3 BAYS EAST COLS. (H) TO (L) SECT F/A7 VOIDED
	6/14/82	ROOTED AMENDMENT NO 2

REVISIONS

DESIGNED	W W NESTANDER	5/3/82
DRAWN	J.T HACKEMER	5/3/82
CHECKED	E. L. Major	5/3/82
APPROVED	Wayne W. Nestander	5/3/82
SUBMITTED	John Peoples Jr	5/3/82

SCALES

1/8" 1'-0" 4 0 4 8 12 16 20 Scale Feet

FERMI NATIONAL ACCELERATOR LABORATORY
UNITED STATES DEPARTMENT OF ENERGY

B-0 EXPERIMENTAL AREA
TRANSVERSE SECTIONS

DRAWING NO 6-1-37 A-7 REV. 9

24 JAN. 1983